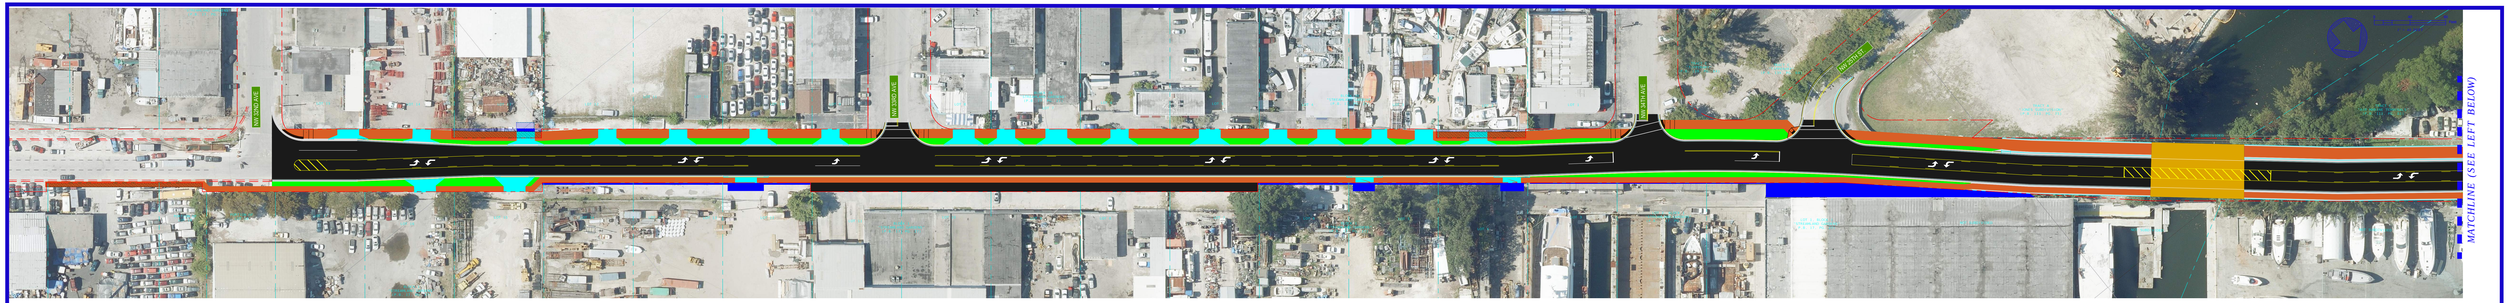

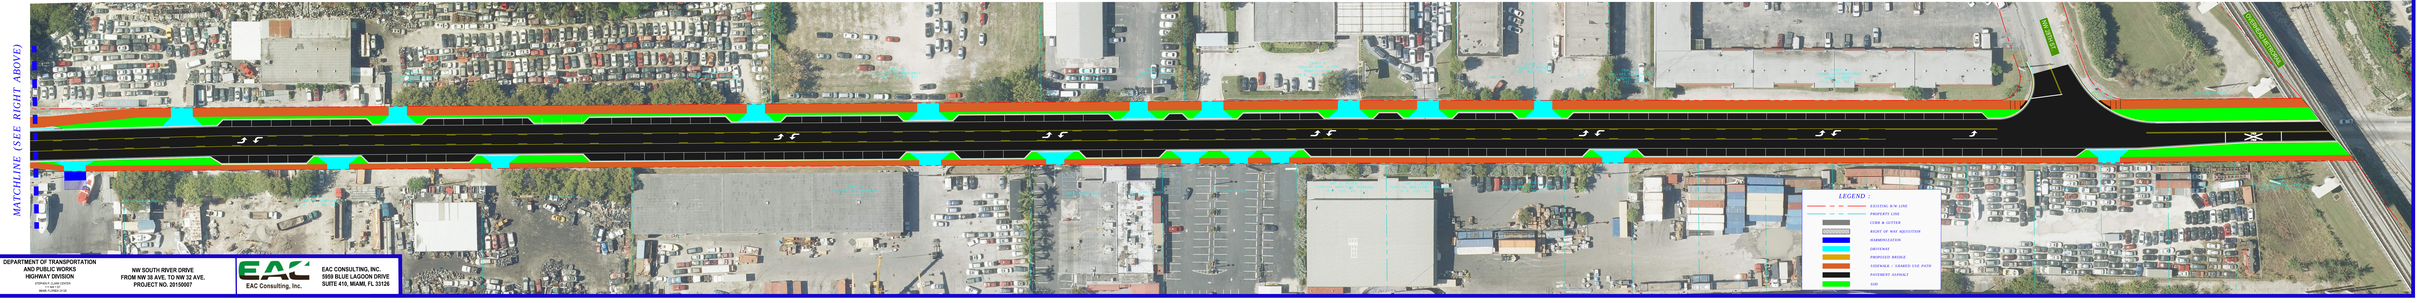

MIAMI-DADE COUNTY

DEPARTMENT OF TRANSPORTATION AND PUBLIC WORKS
HIGHWAY DIVISION
STEPHEN CLARK CENTER
111 NW 1 ST
MIAMI, FLORIDA 33128

NW SOUTH RIVER DRIVE
FROM NW 36 AVE. TO NW 32 AVE.
PROJECT NO. 20150007

EAC Consulting, Inc.

EAC CONSULTING, INC.
5959 BLUE LAGOON DRIVE
SUITE 410, MIAMI, FL 33126